DYME METALS CLASS 1000 26 Ga, 24 Ga, or 22 Ga. GALVALUME
1" NAILSTRIP x 12", 14", or 16" WIDE ROOF PANEL
OVER 1/2" PLYWOOD

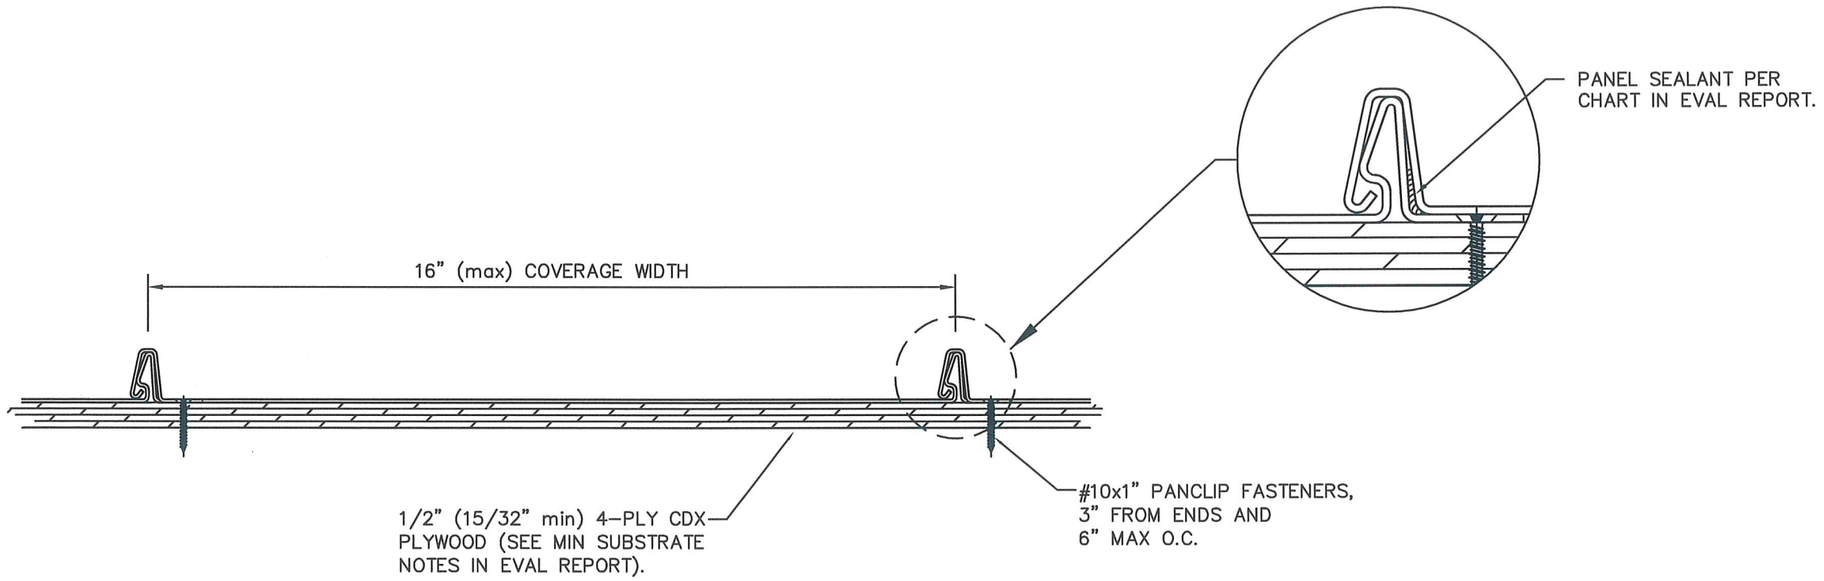

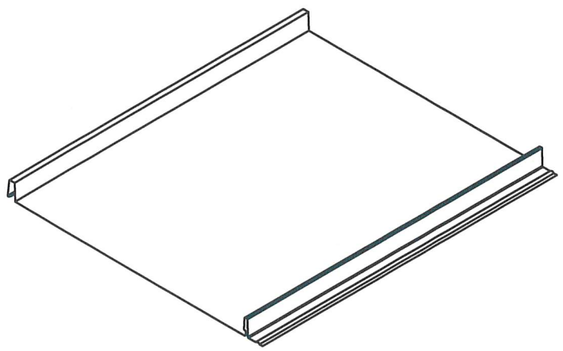

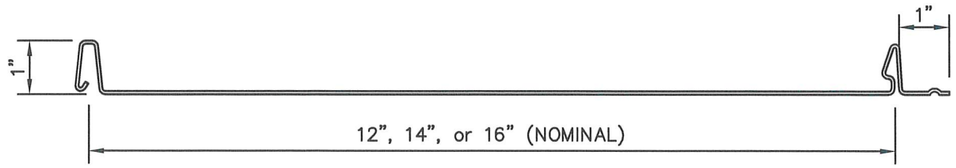

PANEL PROFILE

MAX DESIGN PRESSURE
-116 Psf (OPTION #1)
-176 Psf (OPTION #2)

GENERAL NOTES:

1. ROOF SLOPE IS LIMITED PER THE REQUIREMENTS OF FBC SECTION 1507.4.2 or 1515.2.
2. DESIGN OF SUBSTRATE IS BY OTHERS AND NOT A PART OF THIS APPROVAL.
3. ALL PANEL SYSTEM PERIMETERS, PENETRATIONS, AND TRANSITIONS TO BE FLASHED AND SEALED PER THE REQUIREMENTS OF RAS 133.

REV.#	DATE
-	6/20/25

1ST SUBMITTAL
PRINTS ISSUED FOR

SCOTT WOLTERS
FL PE# 62354

SEAL: SCOTT WOLTERS COA 27194 STATE OF FLORIDA PROFESSIONAL ENGINEER No 62354 JUN 20 2025

WOLTERS ENGINEERING
(COA# 27194)
15211 97TH ROAD N
WEST PALM BEACH, FL 33412
(561) 225-1982

DYME METALS
3355 SE LIONEL TERR
STUART, FL 34997
PH: (772) 577-1546
www.dymemetals.net

DWG: 1SNS16-HZ
SHEET: 1/1