DYME METALS CLASS 1500 24 Ga. or 22 Ga. GALVALUME
1 1/2" MECHANICAL SEAM x 12" or 16" WIDE ROOF PANEL
OVER 1/2" PLYWOOD

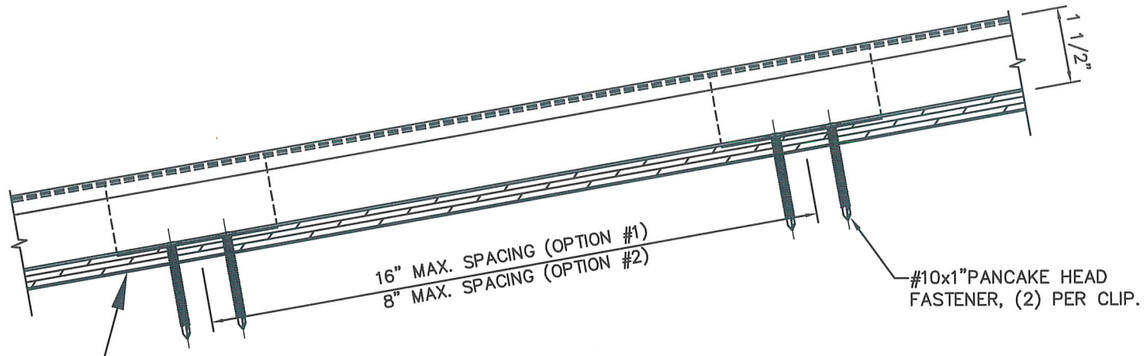

SECTION A–A

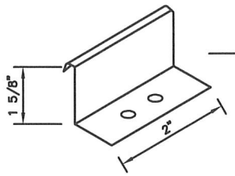

26 Ga. GALVANIZED
STEEL CLIP

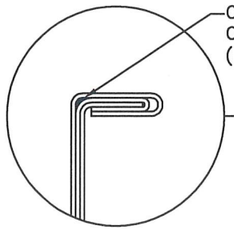

CONT. BEAD OF BOSTIK 915 IN TOP CORNER
OF MALE/FEMALE PANEL SEAM.
(REQ'D IN HVHZ WITH SLOPE < 2"/12" ONLY)

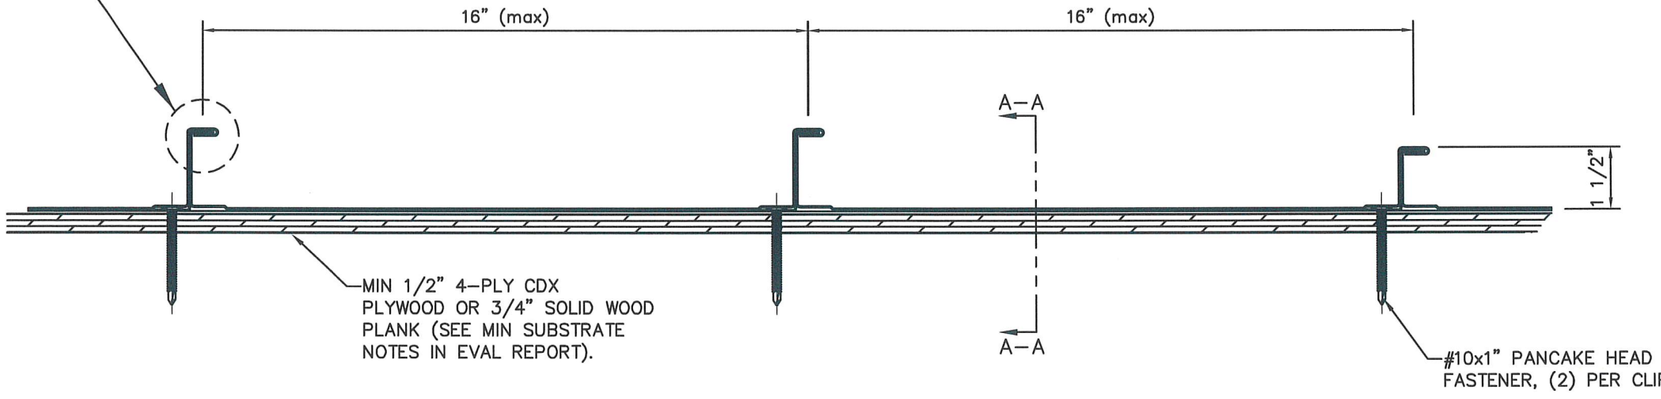

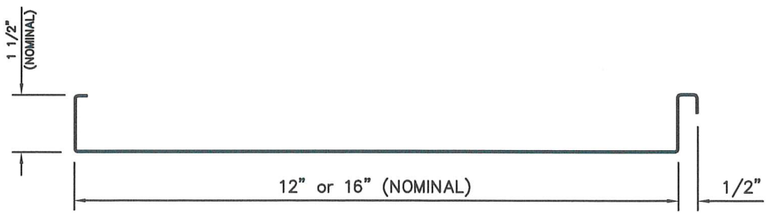

PANEL PROFILE

MAX DESIGN PRESSURE
–166 Psf (OPTION #1)
–198.5 Psf (OPTION #2)

GENERAL NOTES:

1. ROOF SLOPE IS LIMITED PER THE REQUIREMENTS OF FBC SECTION 1507.4.2 or 1515.2.
2. DESIGN OF SUBSTRATE IS BY OTHERS AND NOT A PART OF THIS APPROVAL.
3. ALL PANEL SYSTEM PERIMETERS, PENETRATIONS, AND TRANSITIONS TO BE FLASHED AND SEALED PER THE REQUIREMENTS OF RAS 133.

REV.#	DATE
–	6/20/25

1ST SUBMITTAL
PRINTS ISSUED FOR

SEAL:
SCOTT WOLTERS
STATE OF FLORIDA
No 62354
PROFESSIONAL ENGINEER
JUN 20 2025

SCOTT WOLTERS
FL PE# 62354

WOLTERS ENGINEERING
(COA# 27194)
15211 97TH ROAD N
WEST PALM BEACH, FL 33412
(561) 225-1982

DYME METALS
3355 SE LIONEL TERR
STUART, FL 34997
PH: (772) 577-1546
www.dymemetals.net

DWG: 1524MS16–HZ
SHEET: 1/1